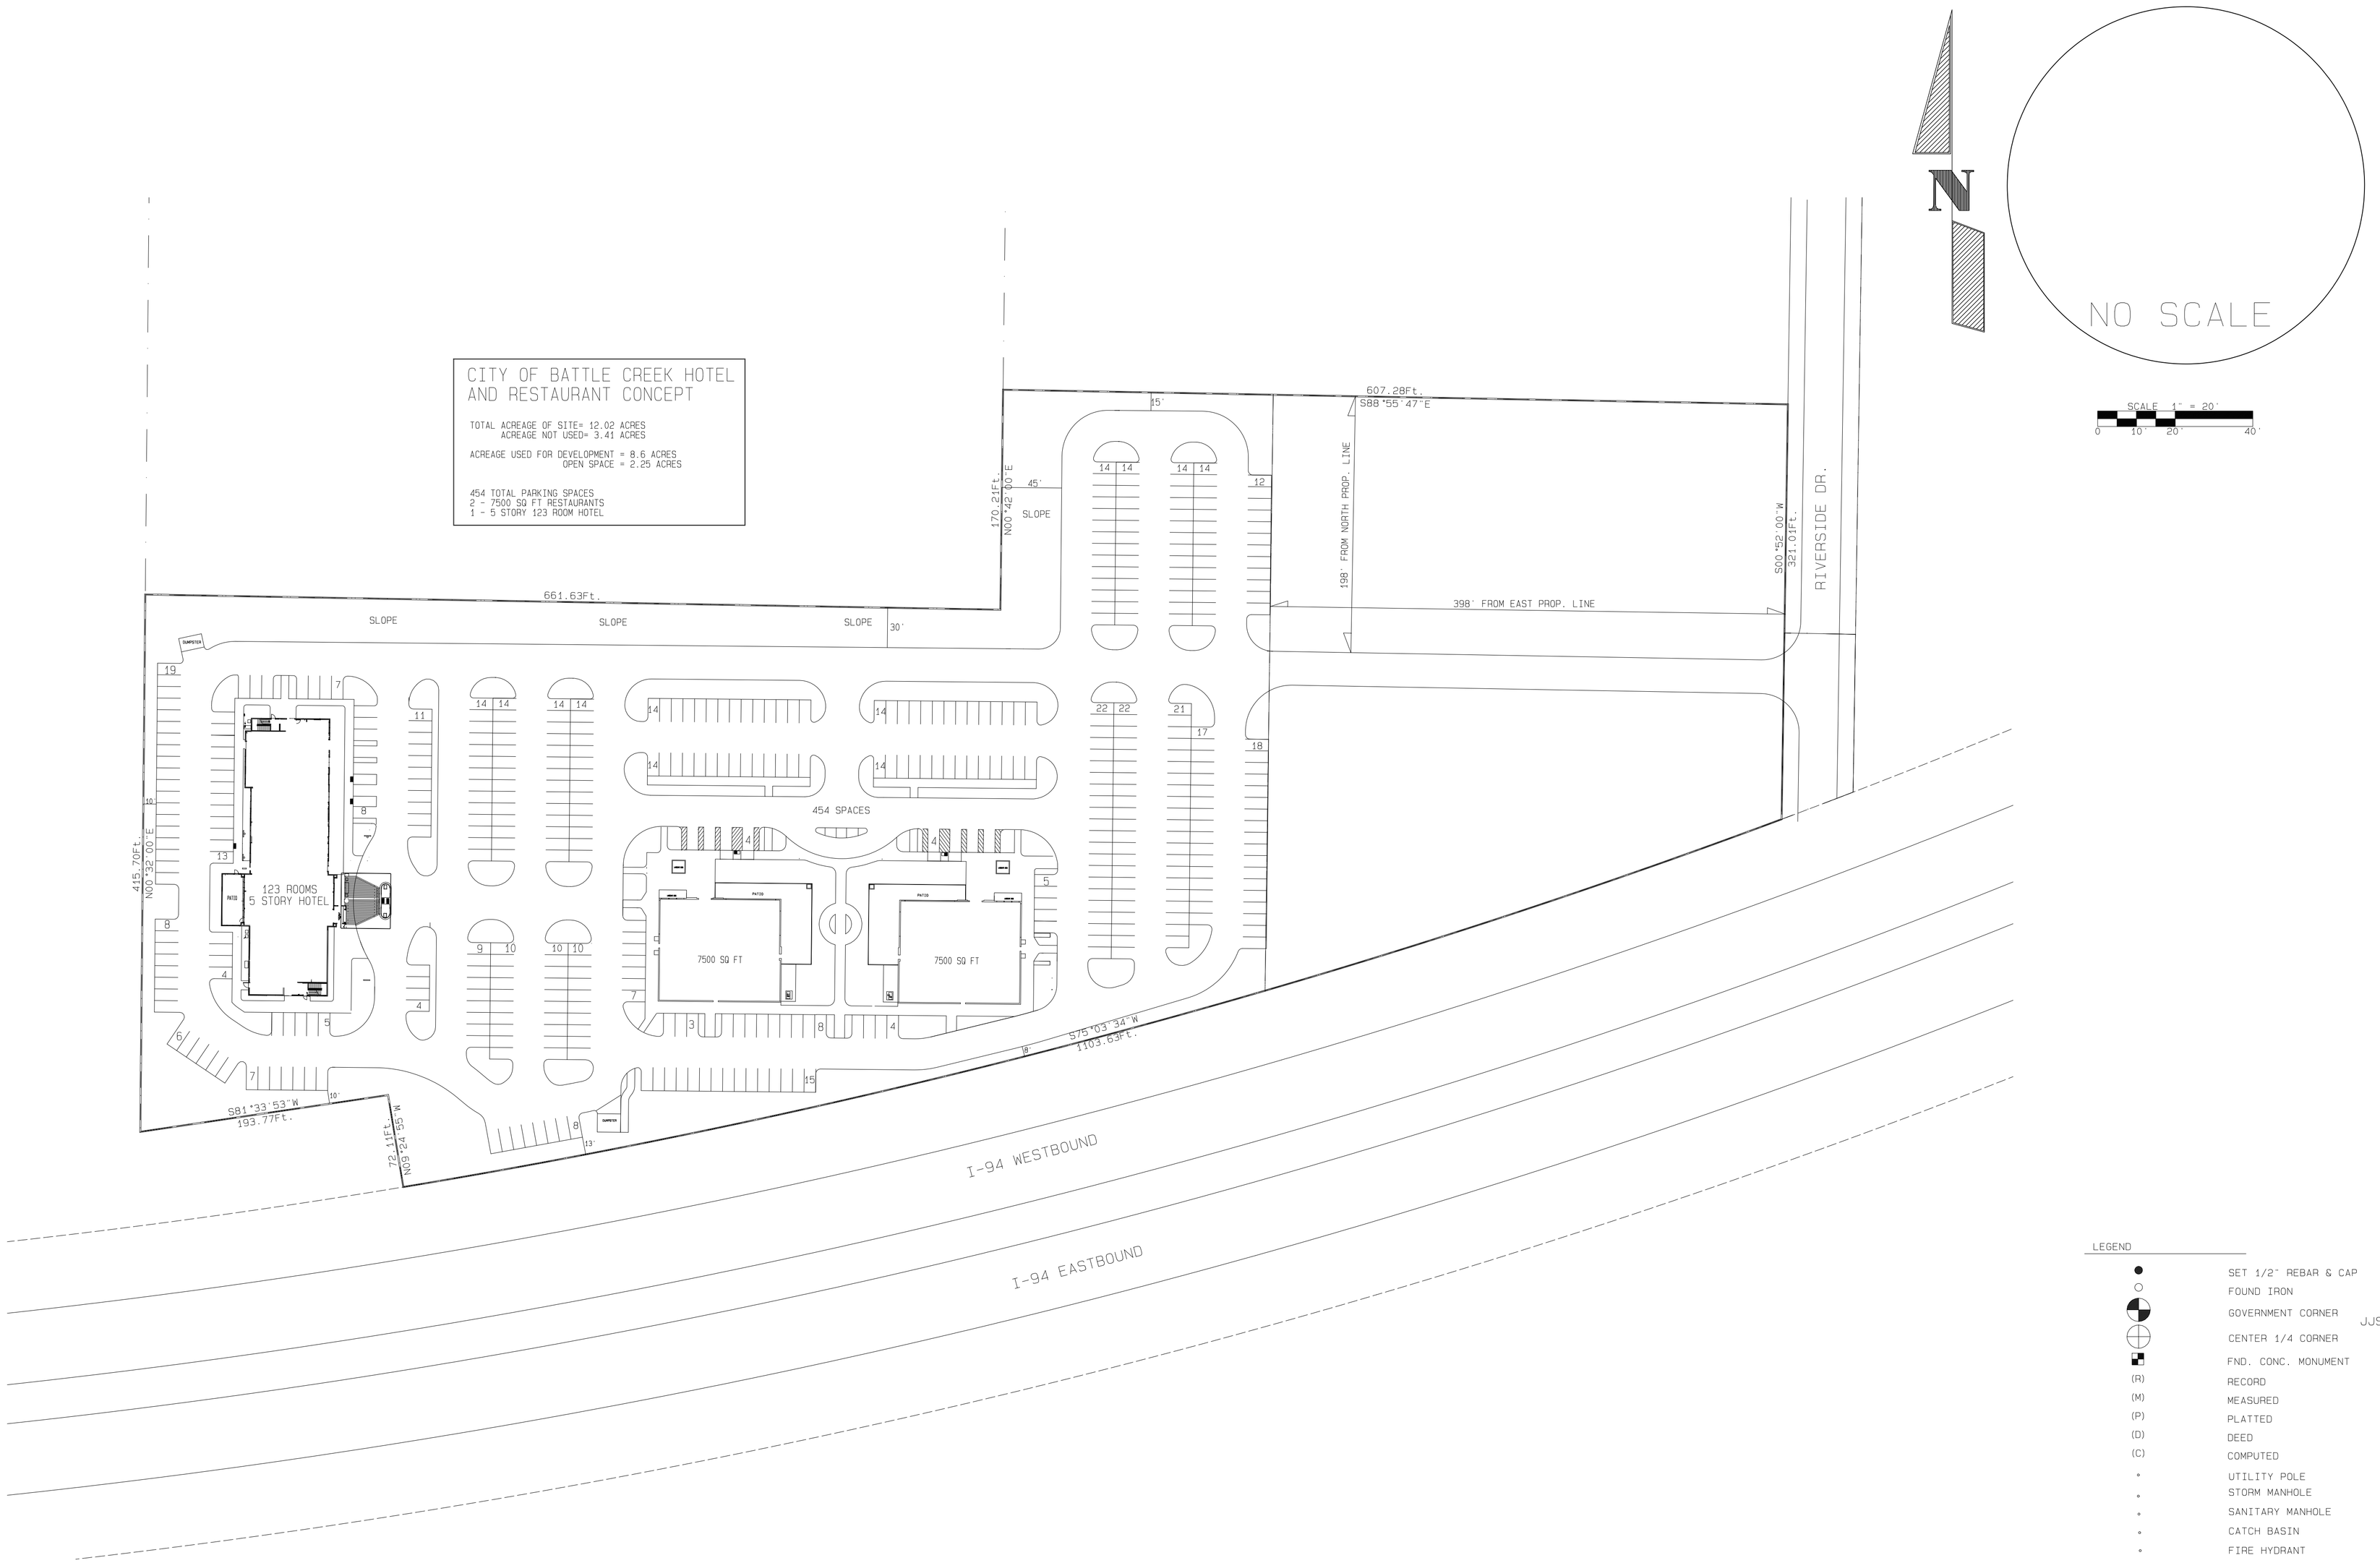

REVISIONS:	DATE:	COMMENTS:

NYLANDER ENGINEERING INC.
3415 S. CREYTS RD.
LANSING, MICH 48917

CONCEPT WITH 2 RESTURANTS

BATTLE CREEK, MI

DESIGNED BY:	DATE:
DRAWN BY:	DATE:
CHECKED BY:	DATE:
HORZ. SCALE: 1'=20'	
VERT. SCALE:	
FILE: SDA-100-15	
SHEET NUMBER:	